EXHIBIT 4

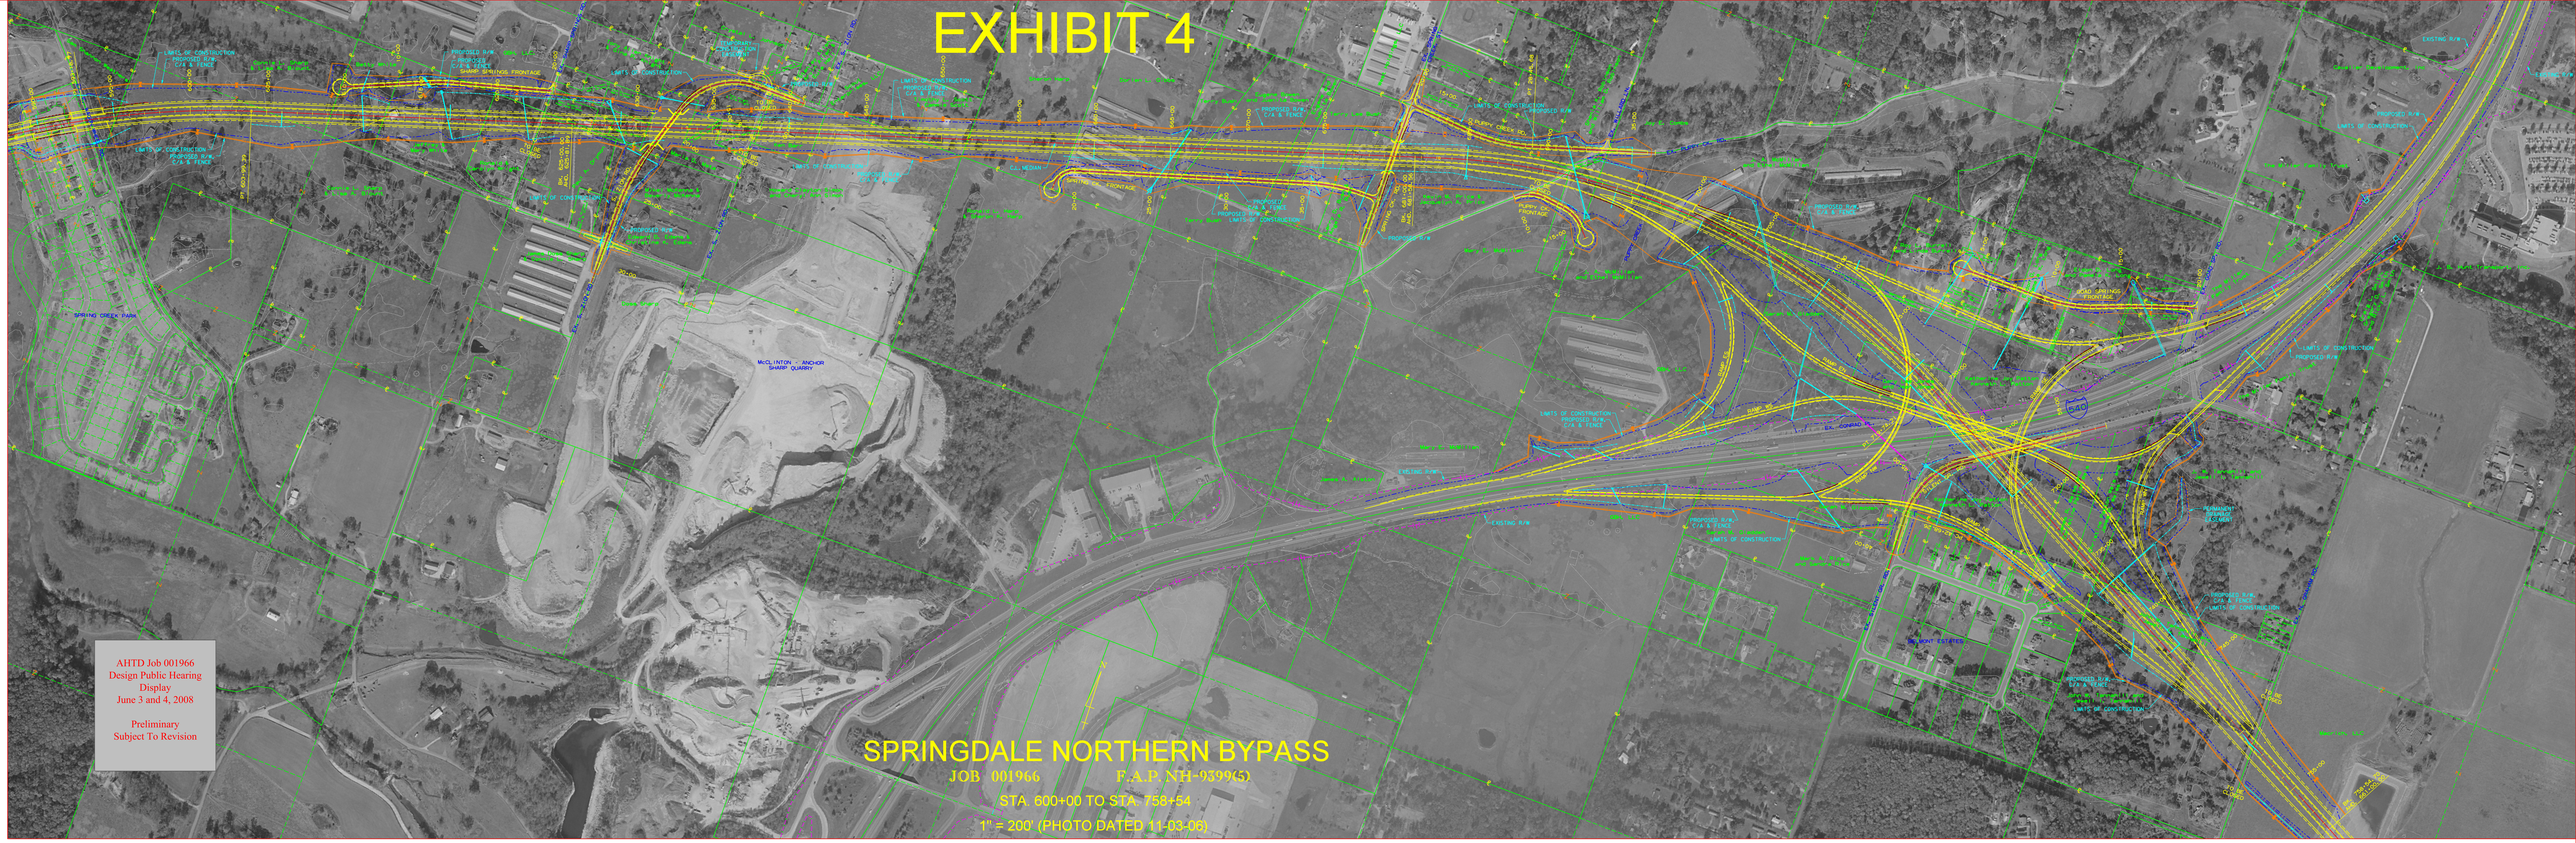
AHTD Job 001966
Design Public Hearing
Display
June 3 and 4, 2008
Preliminary
Subject To Revision
SPRINGDALE NORTHERN BYPASS
JOB 001966
F.A.P. NH-0399(5)
STA. 600+00 TO STA. 758+54
1" = 200' (PHOTO DATED 11-03-06)
McCLINTON - ANCHOR
SHARP QUARRY
SPRING CREEK PARK
LIMITS OF CONSTRUCTION
PROPOSED R/W
EXISTING R/W