PRELIMINARY DESIGN
JOB 020628
I-530 - HWY. 79B (FRANKLIN ST. & 6TH AVE.)(S)
JEFFERSON COUNTY
ROUTE 190 SECTION 5

LEGEND

- EXISTING RIGHT-OF-WAY
- PROPOSED RIGHT-OF-WAY
- PROPOSED TEMPORARY CONSTRUCTION EASEMENT
- PROPOSED LANE TYPE
- PROPOSED CONSTRUCTION LIMITS
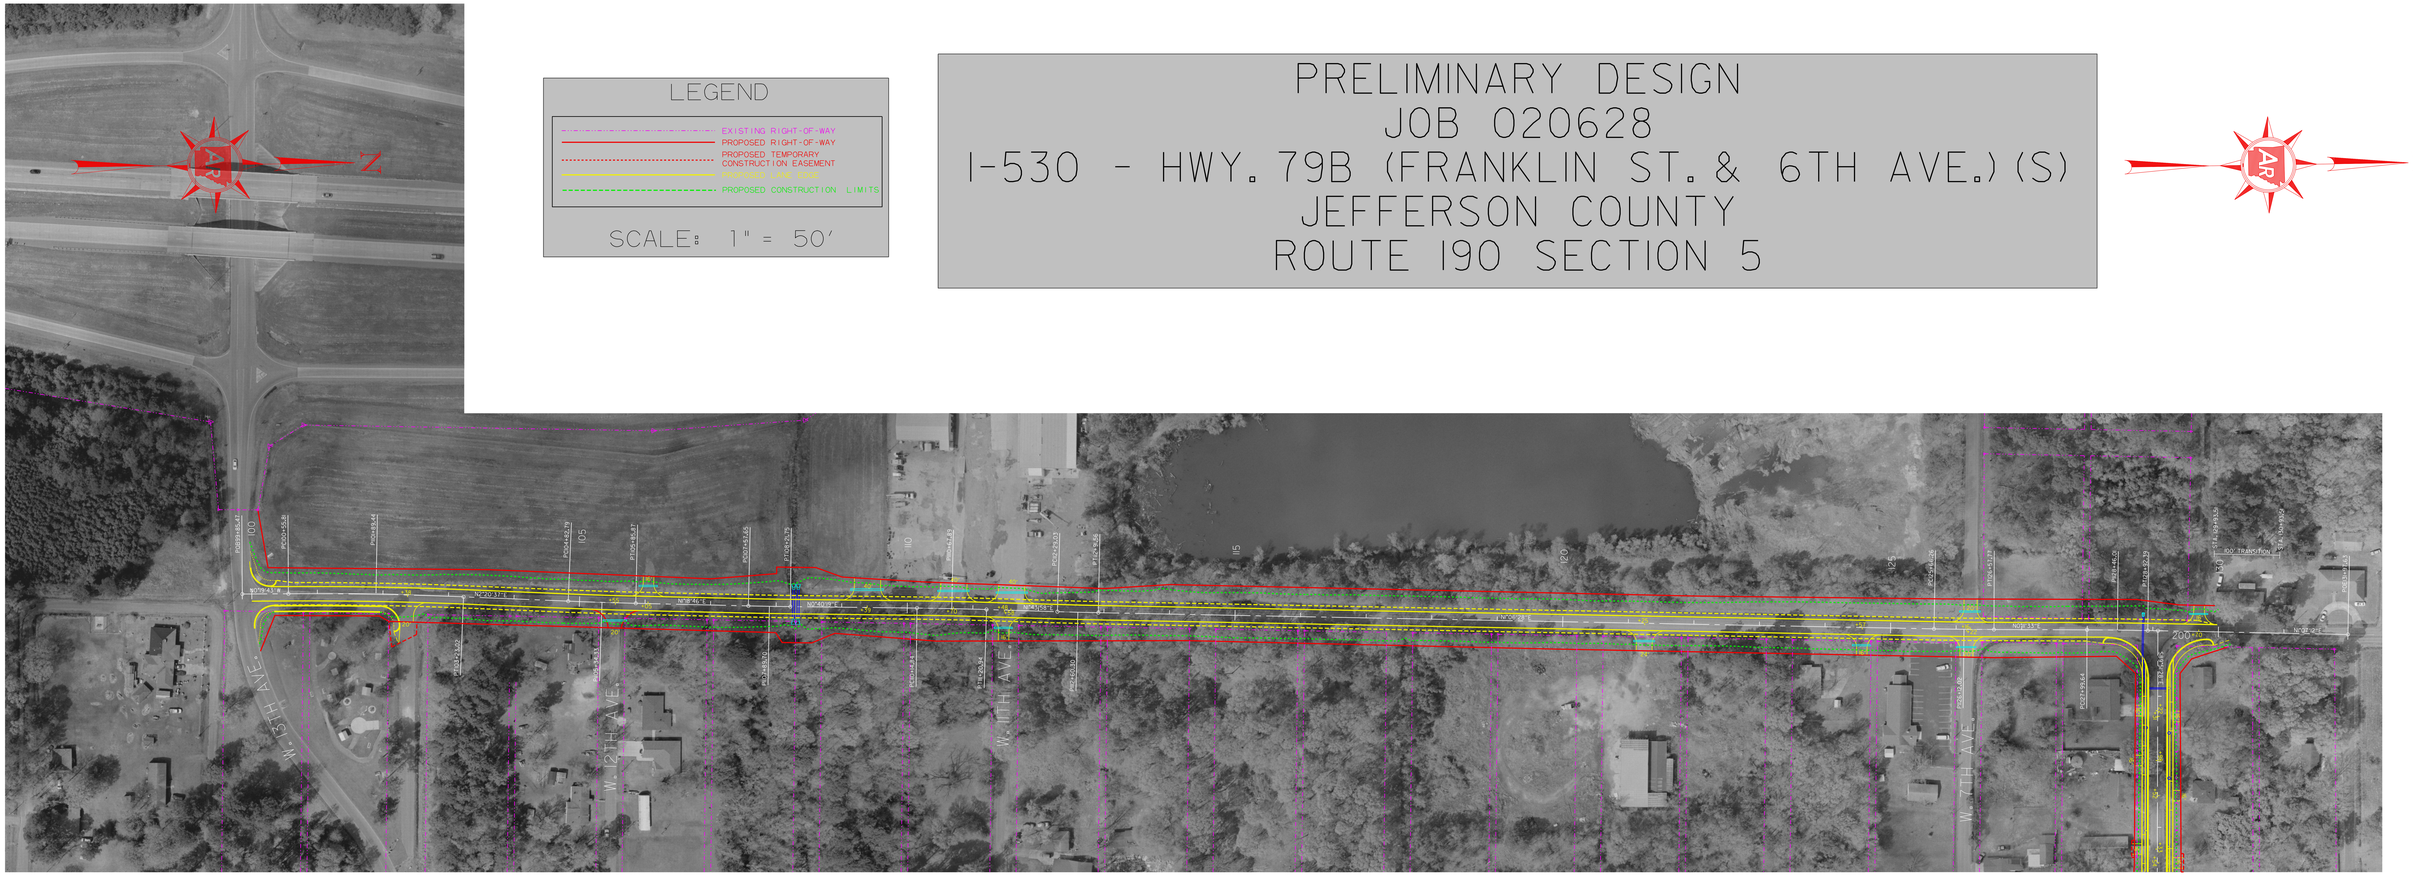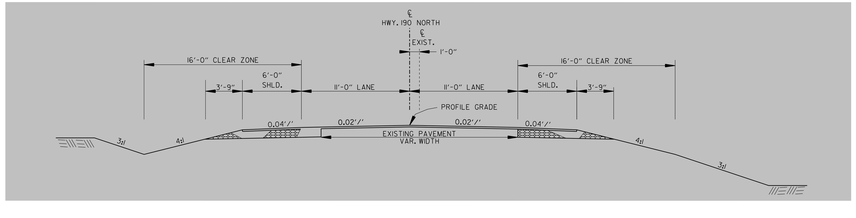
SCALE: 1" = 50'