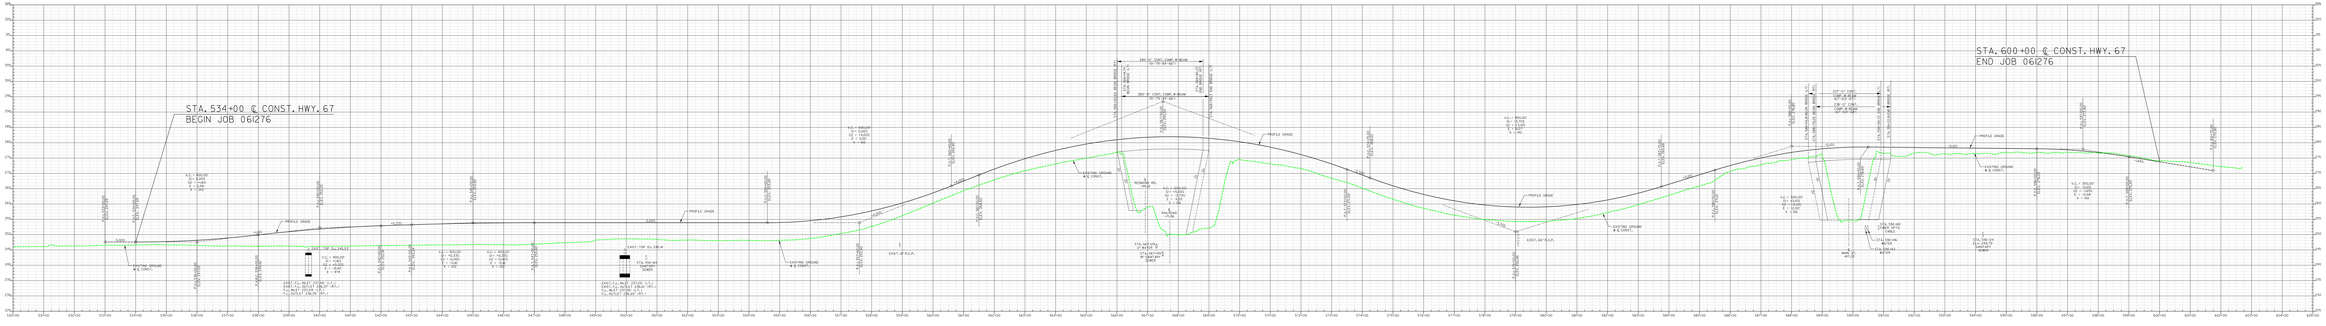

JOB 061276
REDMOND RD. & MAIN ST. STRS. & APPRS.