# EXHIBIT 3

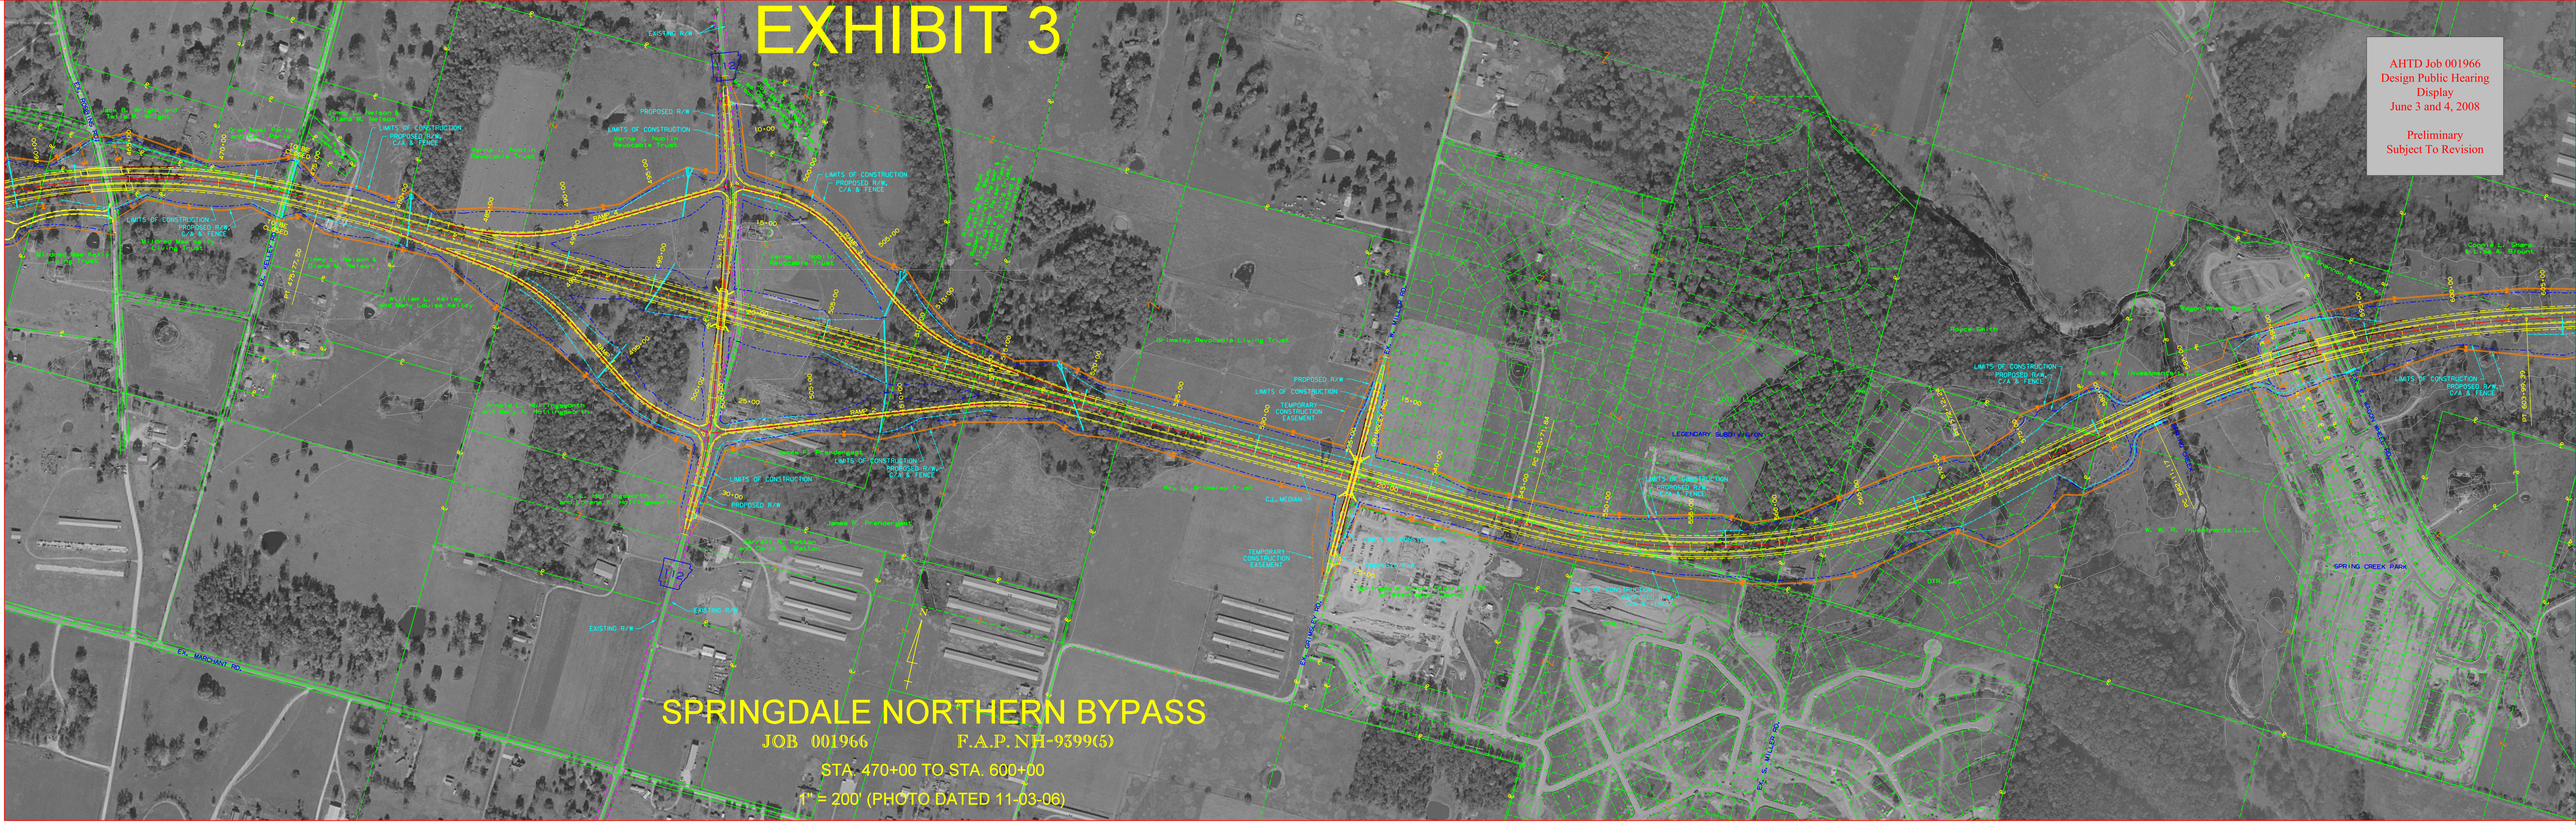
AHTD Job 001966
Design Public Hearing
Display
June 3 and 4, 2008
Preliminary
Subject To Revision
SPRINGDALE NORTHERN BYPASS
JOB 001966
F.A.P. NH-9399(5)
STA. 470+00 TO STA. 600+00
1" = 200' (PHOTO DATED 11-03-06)