EXHIBIT 7

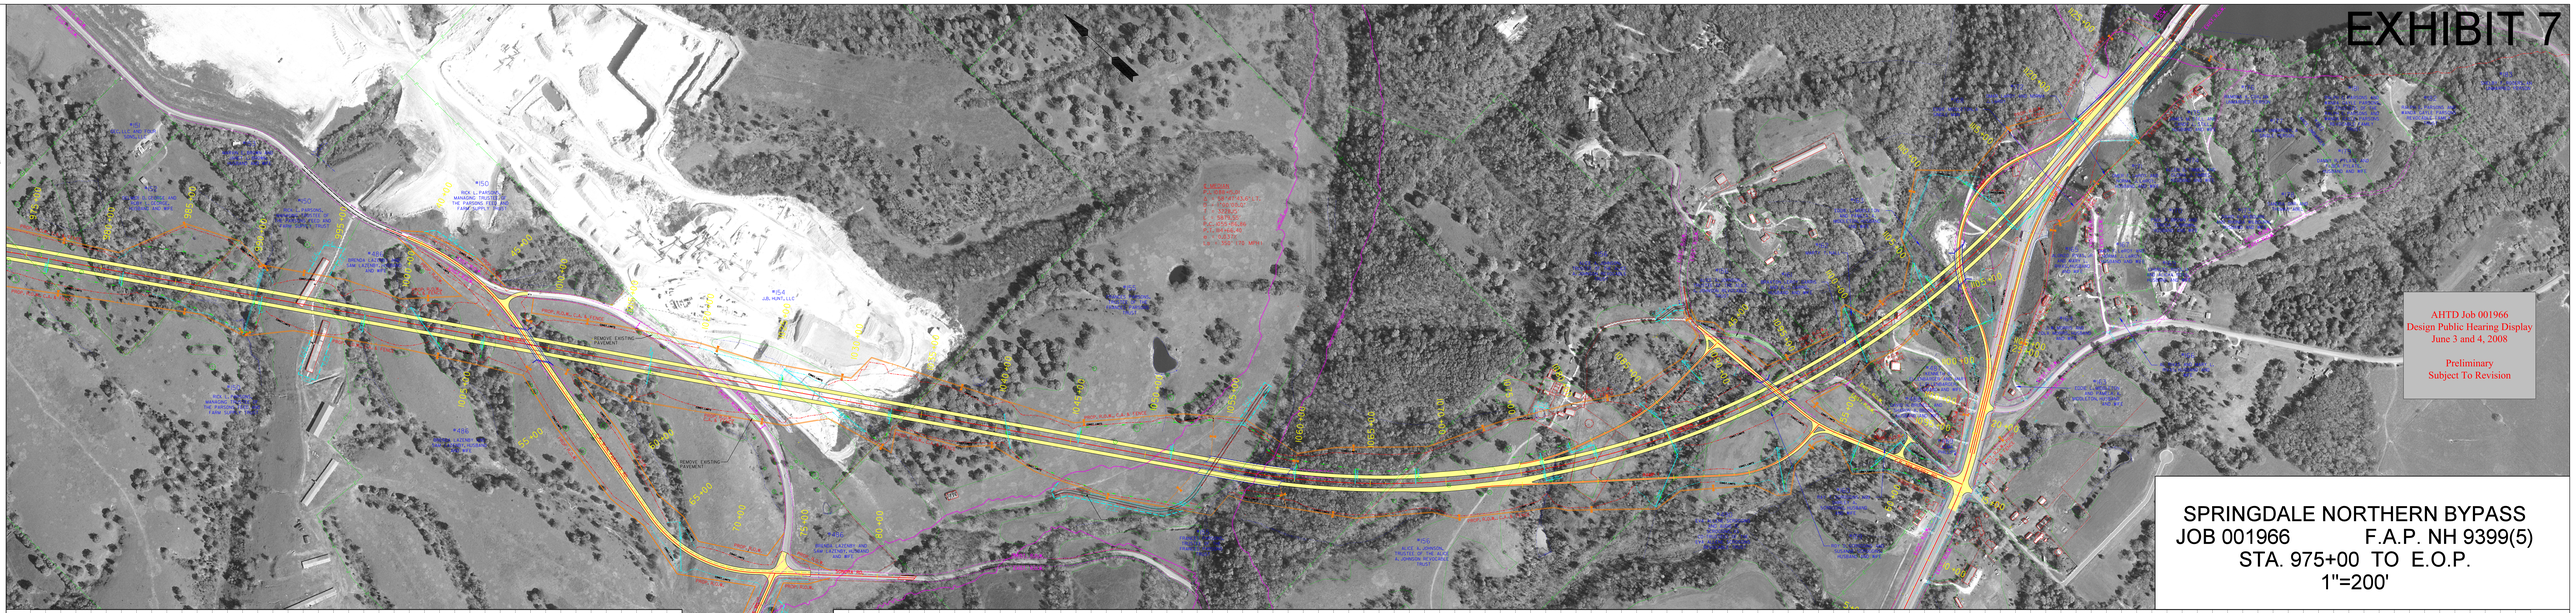
AHTD Job 001966
Design Public Hearing Display
June 3 and 4, 2008
Preliminary
Subject To Revision
SPRINGDALE NORTHERN BYPASS
JOB 001966 F.A.P. NH 9399(5)
STA. 975+00 TO E.O.P.
1"=200'